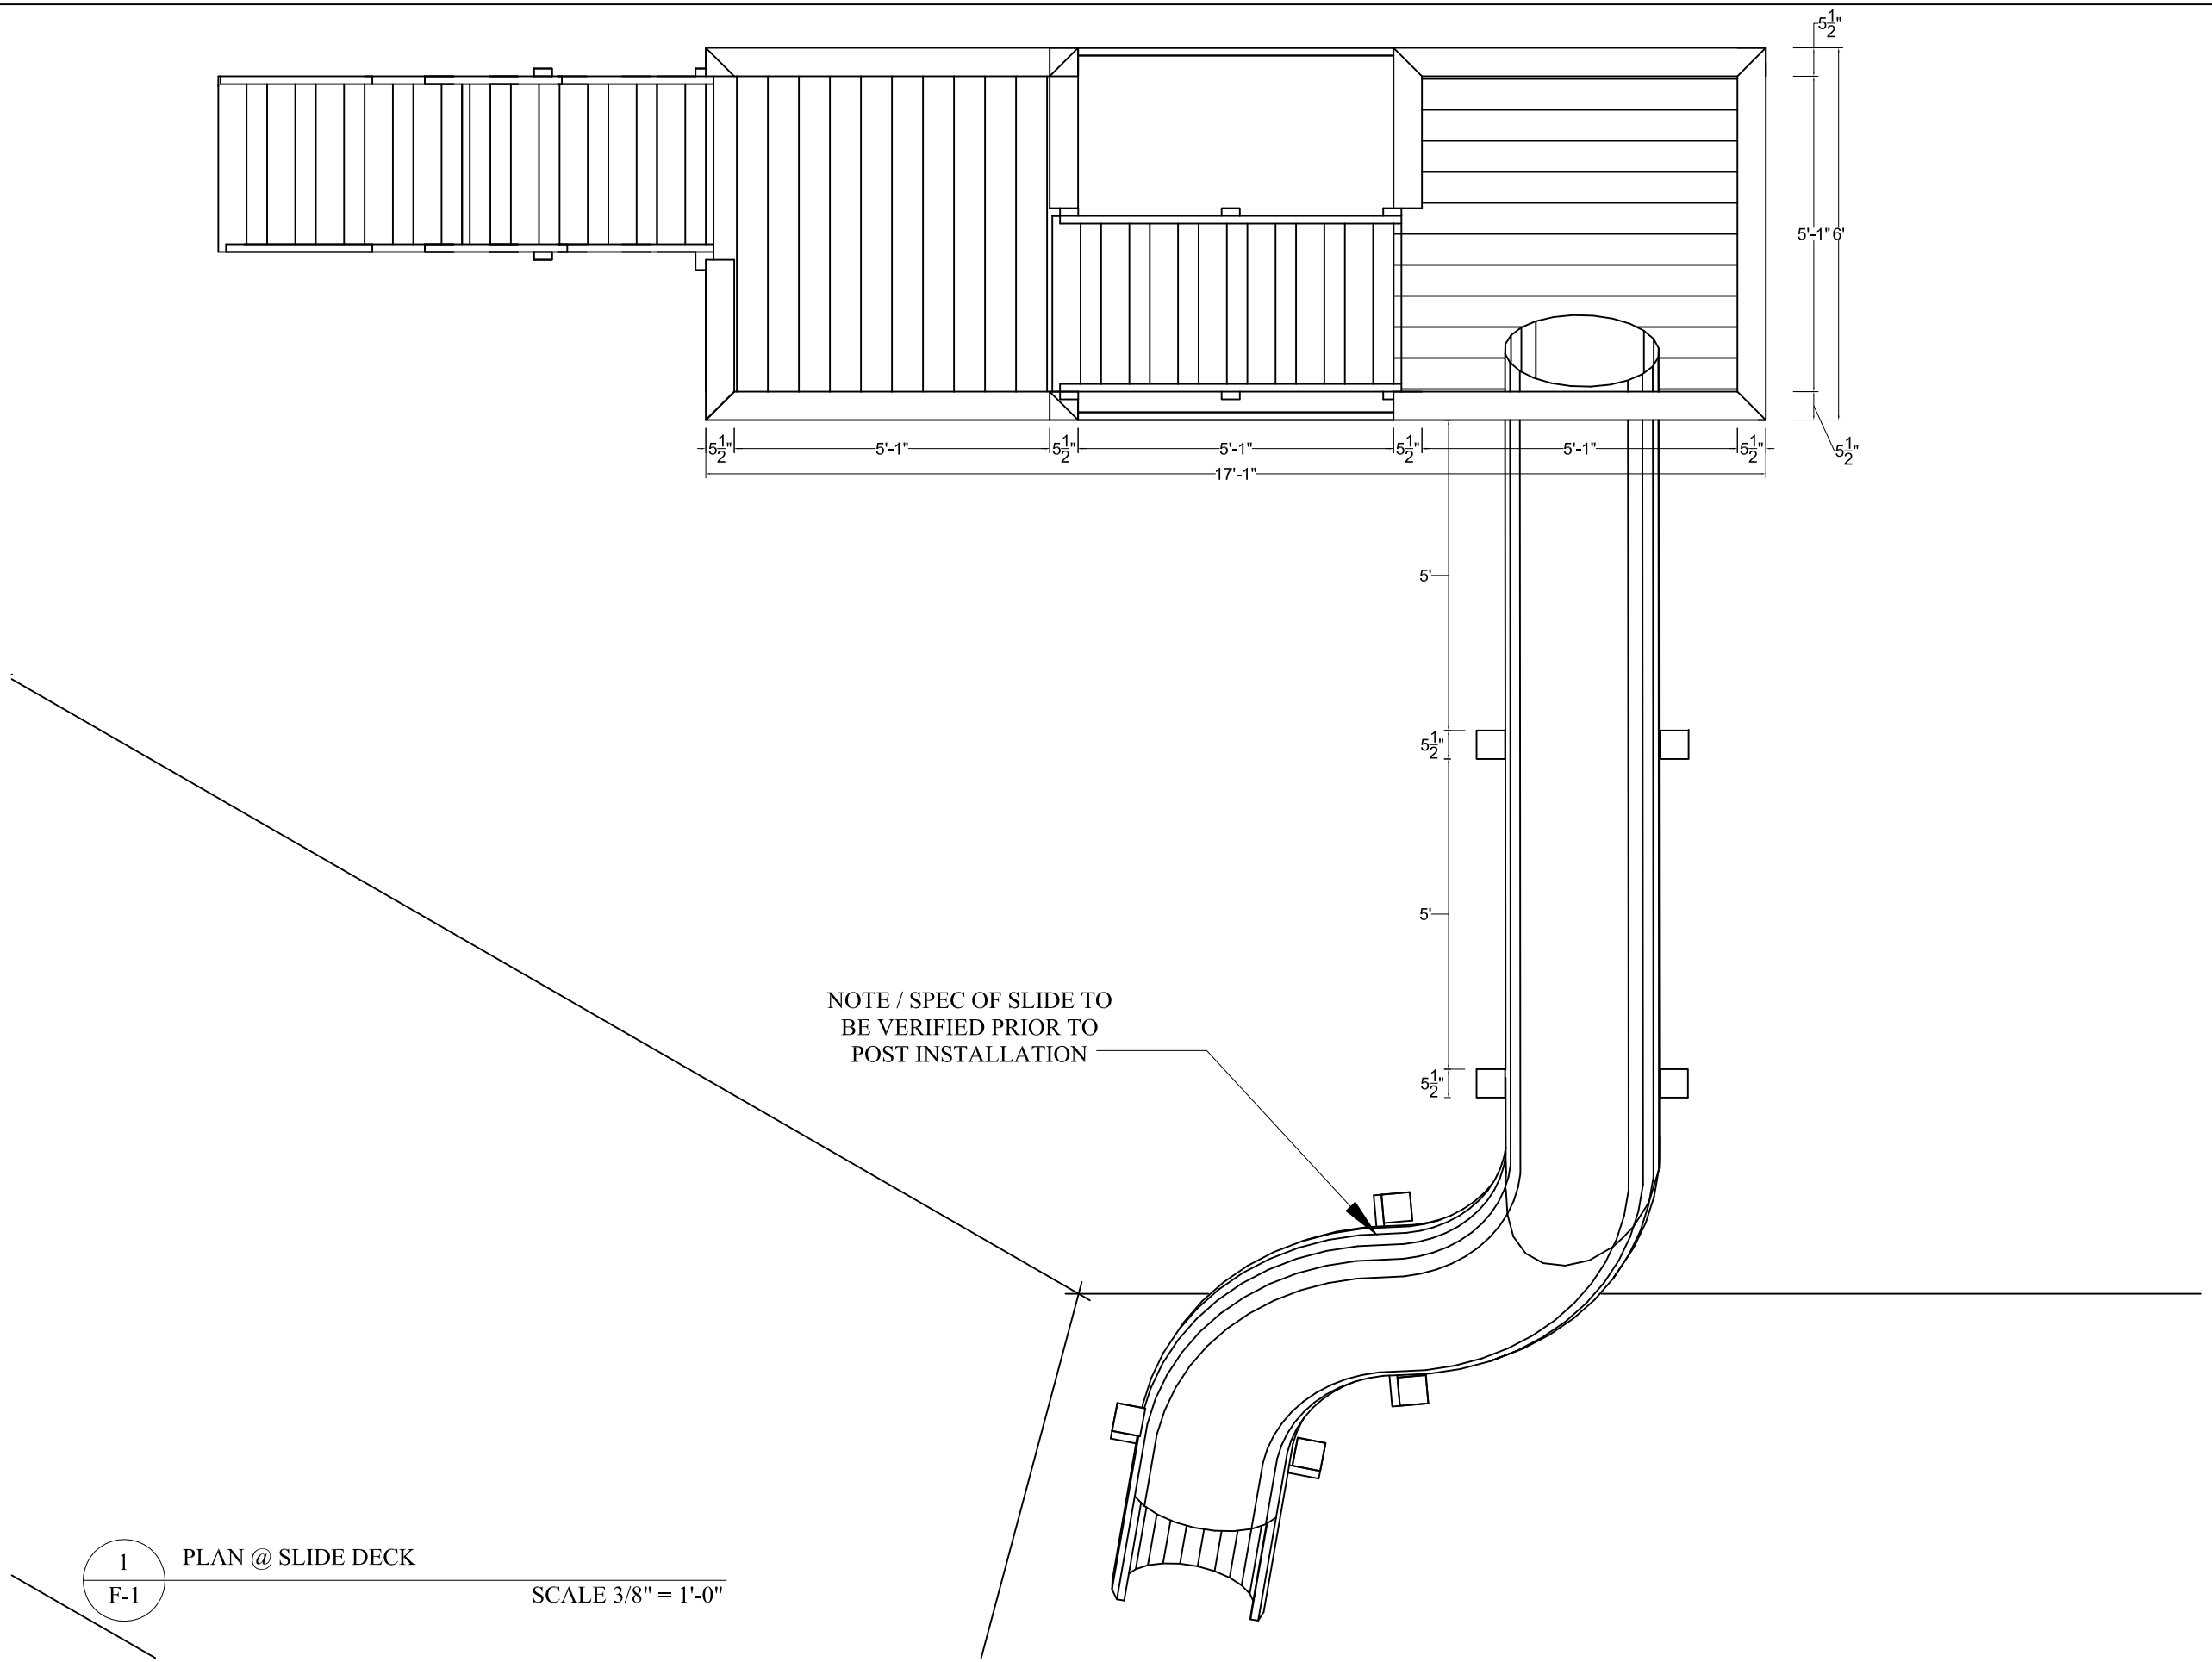

1 / F-1 PLAN @ SLIDE DECK

SCALE 3/8" = 1'-0"

F-1

DRAWING #

JULY 02.13.

DATE:

JK

PREPARED BY:

3/8" = 1'-0"

SCALE:

PLAN VIEW @ SLIDE

TITLE:

CONTRACTORS MUST CHECK AND VERIFY ALL DIMENSION ON THE JOB AND REPORT ANY DISCREPANCY TO THE PROJECT MANAGER BEFORE PROCEEDING WITH THE WORK.

ALL DRAWINGS AND SPECIFICATIONS ARE INSTRUMENTS OF SERVICE AND THE PROPERTY OF ( ) WHICH MUST BE RETURNED AT THE COMPLETION OF THE WORK

DRAWING DATE	
1	JUNE 07.13.

PROJECT:

TOR. ONT.